




0' 500' 1000'
SCALE= 1:1000

Stark Surveying LLC.
12800 West Highway 80 East
Odessa, TX 79765-9639
Phone: 432-563-1070 Fax: 432-563-1155
EMAIL: STARKSURVEYING@ATT.NET
Firm No. 10102700


LEGEND	
FENCES=	x x x
ROADS=	—
PIPELINES=	—
ELECTRIC LINES=	E
SECTION LINES=	—
LEASE LINES=	—
BLOCK LINES=	—
STAKED WELLS=	o
WELLS=	•

DATUM
NAD27, TX-C, BEARINGS ARE GRID, DISTANCES ARE SURFACE
SURFACE HOLE LOCATION
ELEV: 2640.64' X=1650183.476998 Y=671706.351999 LAT.=N031.508732 LONG.=W101.455855 SECTION: 480'FSL & 2001'FWL LEASE: 480'FSL & 645'FEL
PENETRATION POINT
X=1650183.476998 Y=671706.351999 LAT.=N031.508732 LONG.=W101.455855 SECTION: 480'FSL & 2001'FWL LEASE: 480'FSL & 645'FEL
FIRST TAKE POINT
X=1650484.111309 Y=671318.953547 LAT.=N031.507675 LONG.=W101.454878 SECTION: 100'FSL & 2310'FWL LEASE: 100'FSL & 335'FEL
MIDDLE TAKE POINT
X=1649608.057303 Y=676458.908474 LAT.=N031.521781 LONG.=W101.457856 SECTION: 100'FNL & 1320'FWL LEASE: 100'FNL & 1320'FWL
LAST TAKE POINT
X=1648504.672535 Y=671366.206907 LAT.=N031.507705 LONG.=W101.461231 SECTION: 100'FSL & 330'FWL LEASE: 100'FSL & 330'FWL
BOTTOM HOLE LOCATION
X=1648504.672535 Y=671366.206907 LAT.=N031.507705 LONG.=W101.461231 SECTION: 100'FSL & 330'FWL LEASE: 100'FSL & 330'FWL

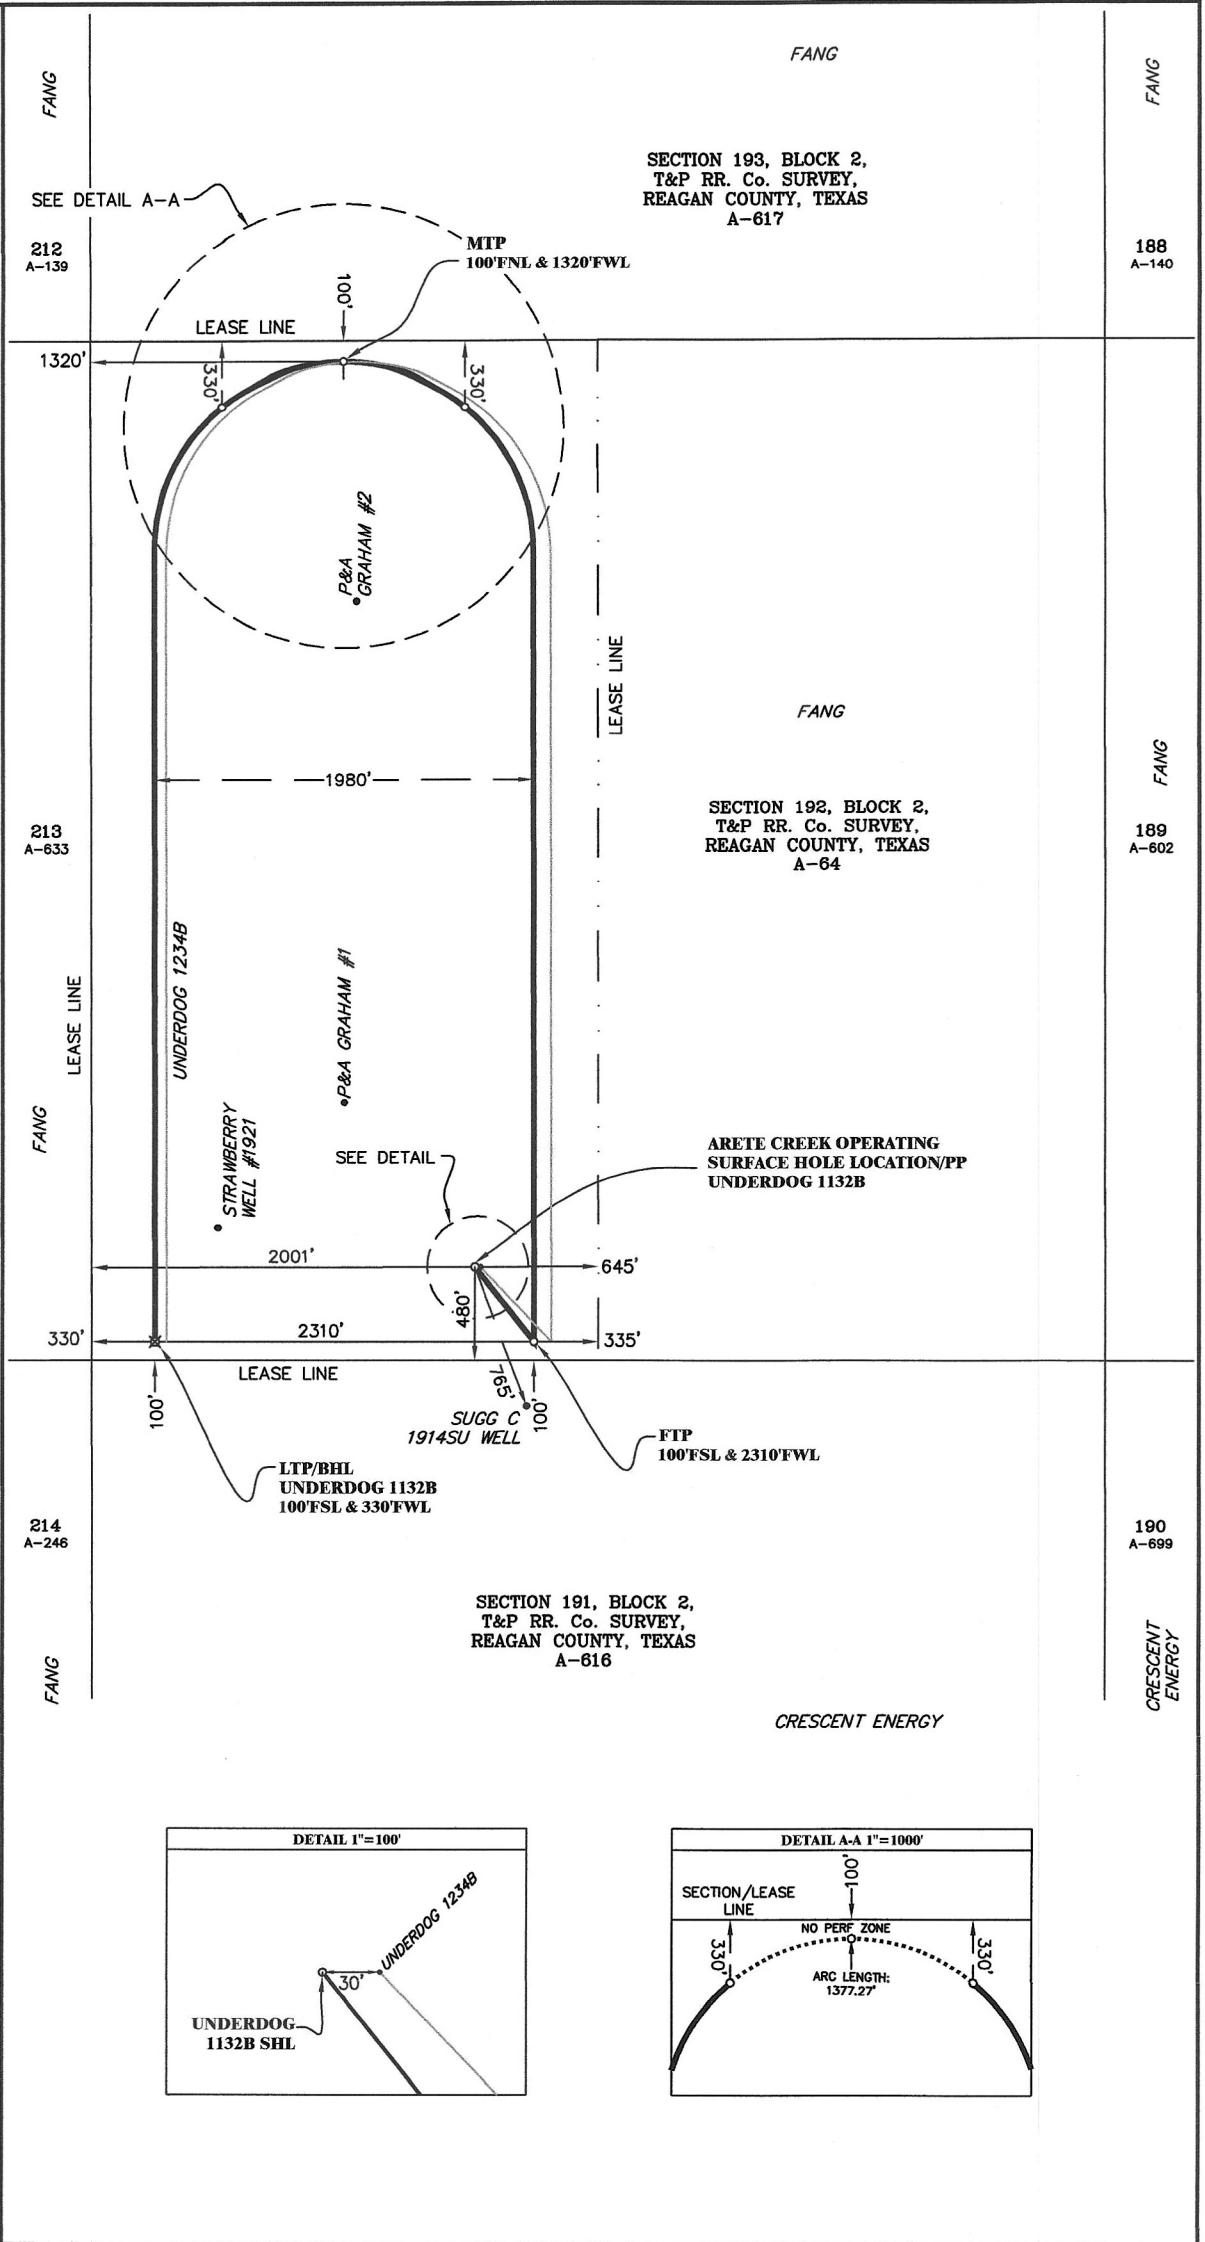

I, JIMMIE ROBERT STARK, A REGISTERED PROFESSIONAL LAND SURVEYOR OF THE STATE OF TEXAS, DO HEREBY CERTIFY THAT THE ABOVE PLAT REPRESENTS A SURVEY ACTUALLY MADE ON THE GROUND UNDER MY SUPERVISION.

[Signature]

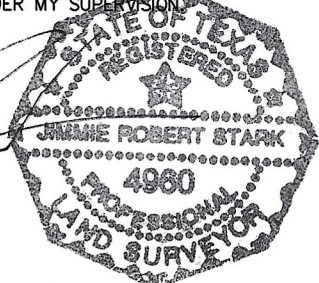

JIMMIE ROBERT STARK
REGISTERED PROFESSIONAL LAND SURVEYOR
REGISTRATION No. 4960

© COPYRIGHT 2026 STARK SURVEYING LLC.

UNDERDOG 1132B

LOCATED IN
SECTION 192, BLOCK 2,
T-X-NS, T&P RR. Co. SURVEY,
REAGAN COUNTY, TEXAS

SECTION ACREAGE: ±646.24 Ac.	LEASE ACREAGE: ±323.05 Ac.
NEAREST TOWN: ±21.86 MILES N 2°18'49" E OF BIG LAKE, TEXAS	
DRAWN: JRW	OPERATOR:
CHECKED: JRS	
GPS NAME: ARETE CREEK BLK 2	
DATED : February 4, 2026	
SS JOB No. : 90435	

